SAMPLE SITE PLAN

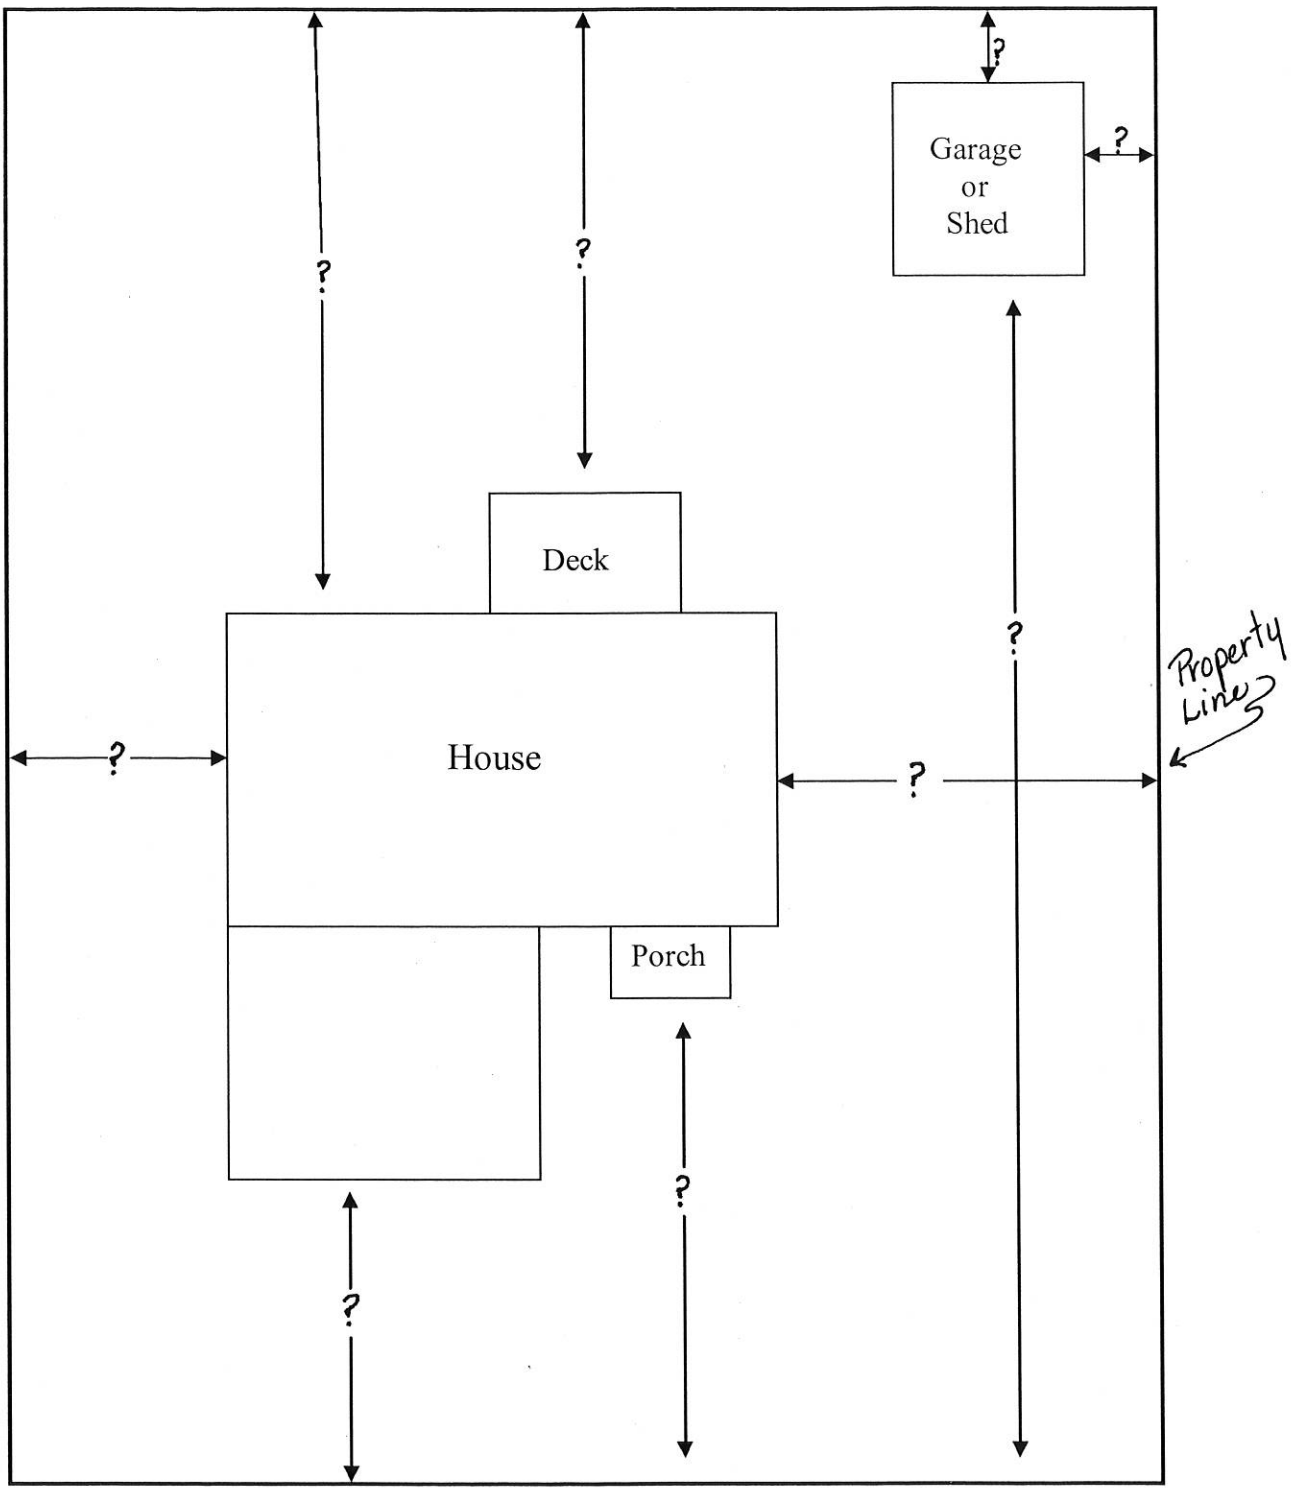

Sidewalk

Curb Line