Perspective

308 E. Green Street - Preliminary Concept Drawings

04.02.2013

232 North Carpenter
Chicago IL 60607
P 312 226 4488
F 312 226 4499
www.hparchitecture.com

Hartshorne Plunkard Architecture ©

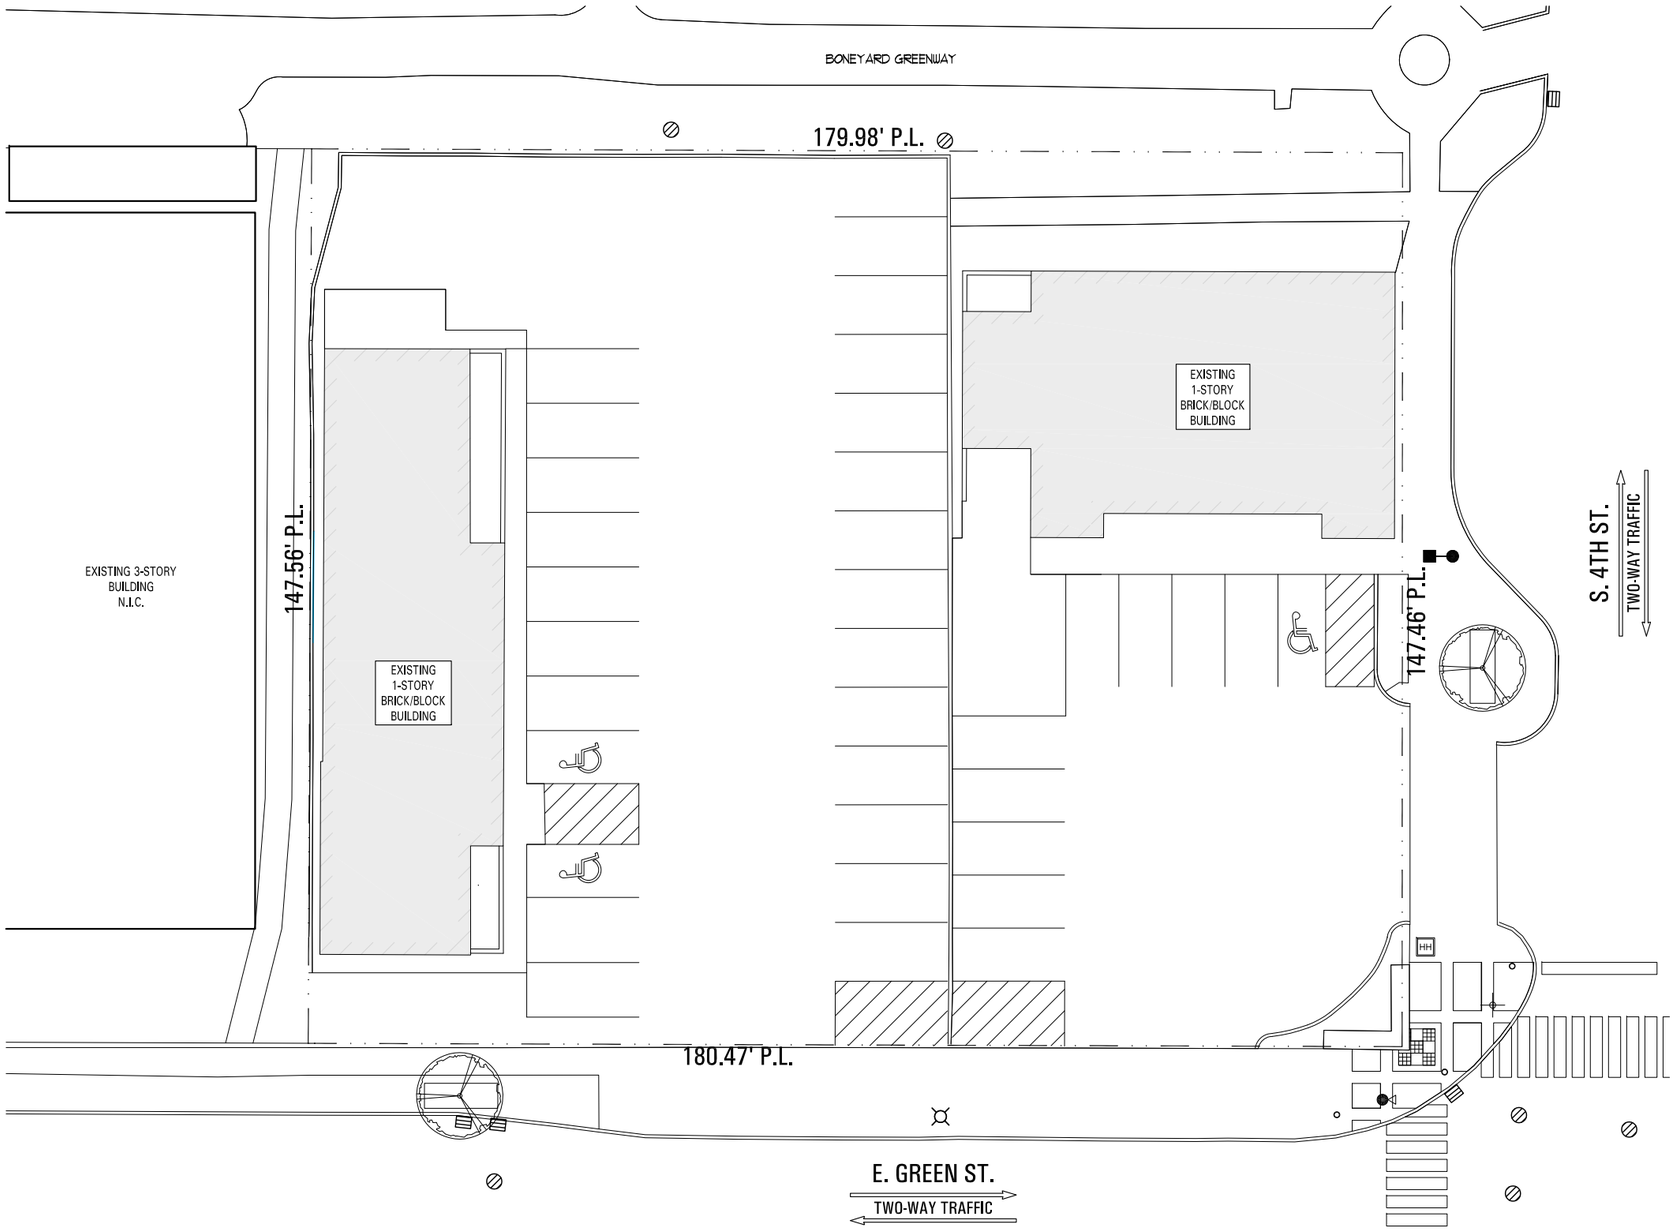

EXISTING SITE PLAN

SCALE: 1" = 25'-0"

232 North Carpenter
Chicago IL 60607
P 312 226 4488
F 312 226 4499
www.hparchitecture.com

Hartshorne Plunkard Architecture ©

308 E. Green Street - Preliminary Concept Drawings

04.02.2013

N

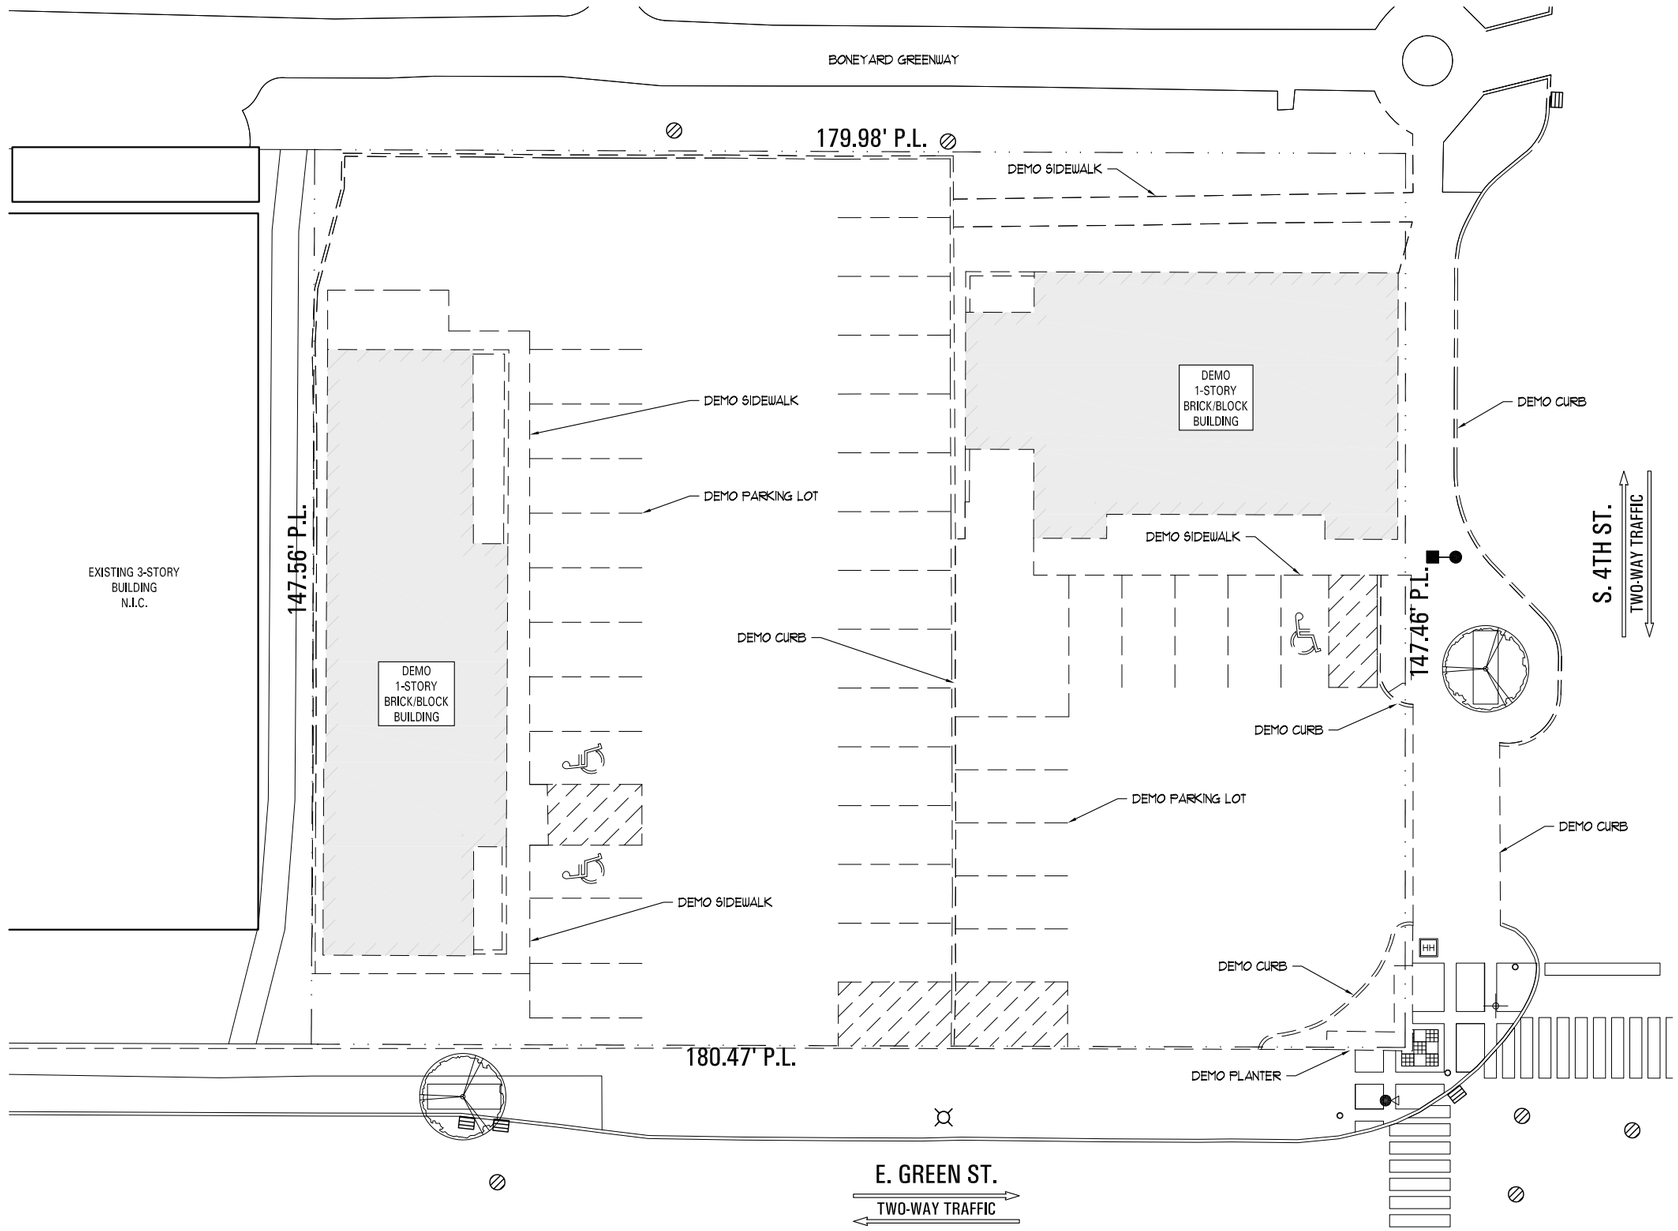

DEMOLITION SITE PLAN

SCALE: 1" = 25'-0"

232 North Carpenter
Chicago IL 60607
P 312 226 4488
F 312 226 4499
www.hparchitecture.com

Hartshorne Plunkard Architecture ©

308 E. Green Street - Preliminary Concept Drawings

04.02.2013

N

Site Plan

Scale: 1" = 30'-0"

308 E. Green Street - Preliminary Concept Drawings

232 North Carpenter
Chicago IL 60607
P 312 226 4488
F 312 226 4499
www.hparchitecture.com

Hartshorne Plunkard Architecture ©

N

04.02.2013

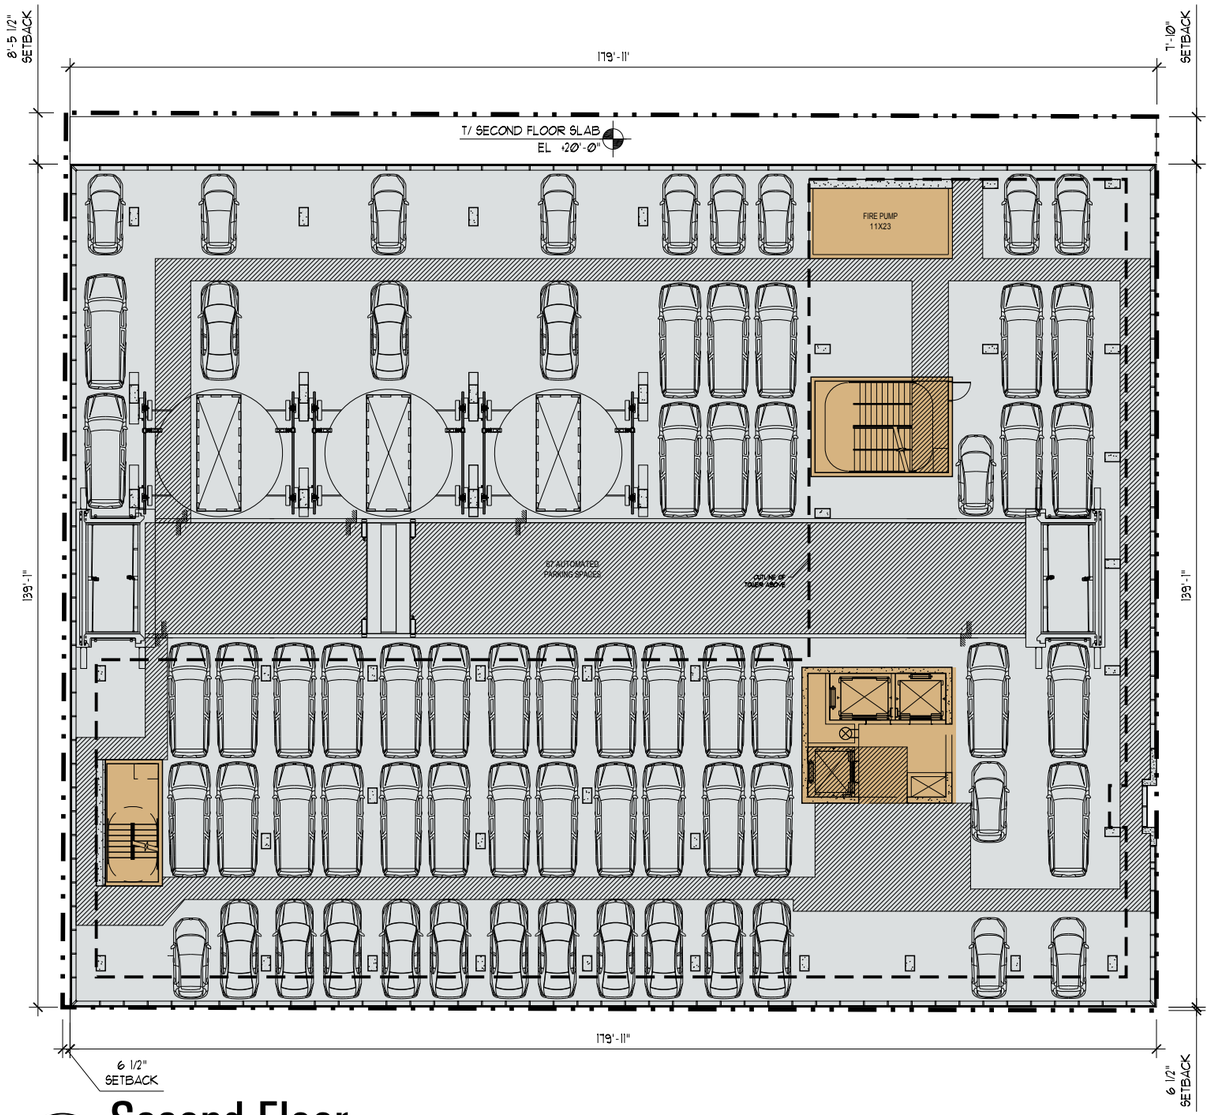

1 Second Floor

Scale: 1" = 25'-0"

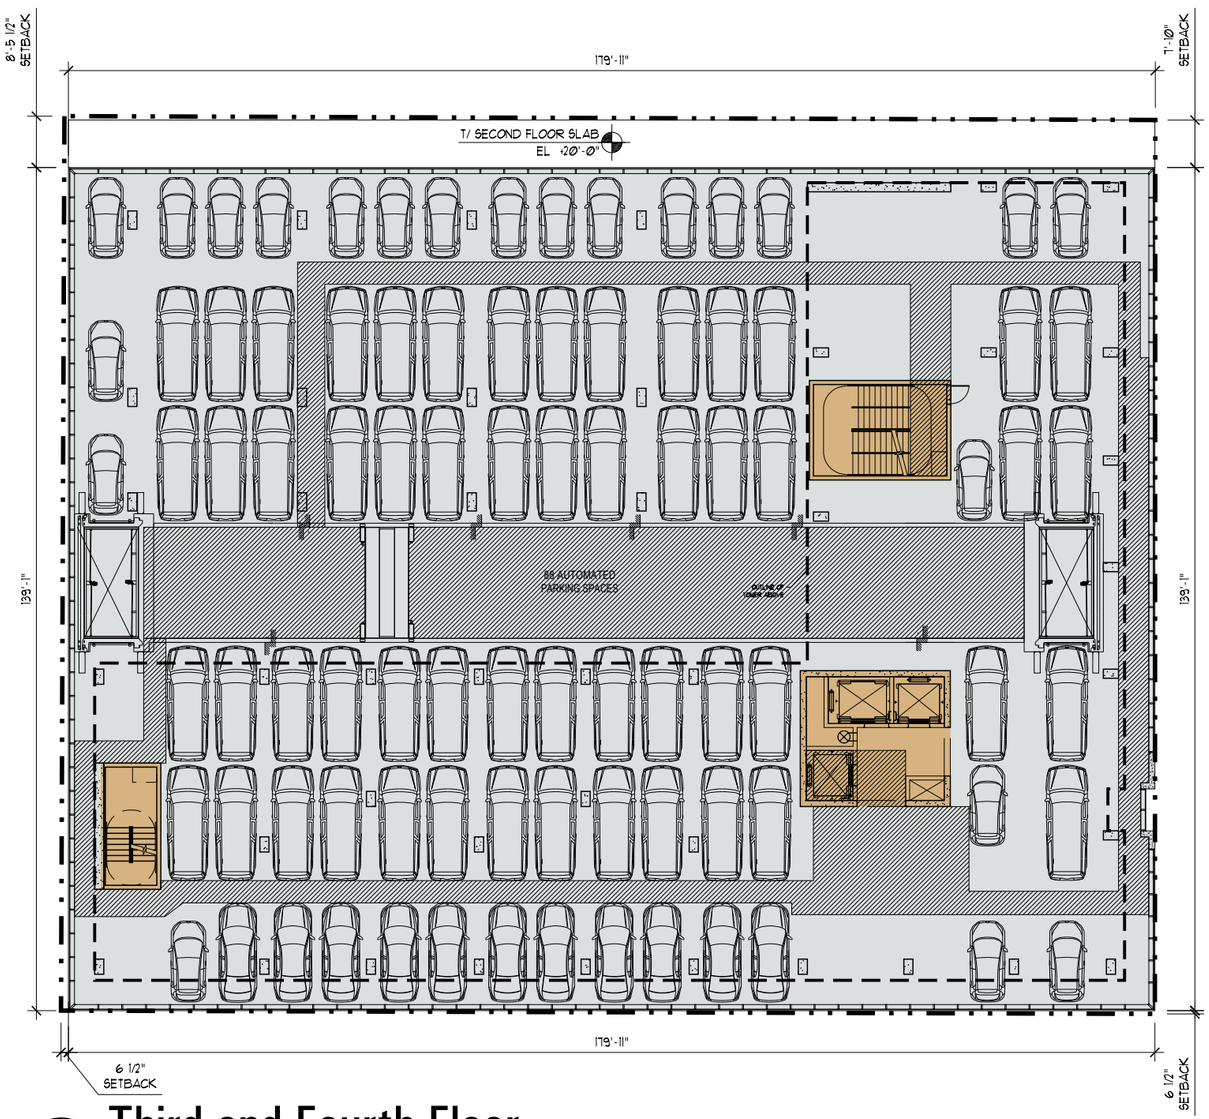

2 Third and Fourth Floor

Scale: 1" = 25'-0"

232 North Carpenter
Chicago IL 60607
P 312 226 4488
F 312 226 4499
www.hparchitecture.com

Hartshorne Plunkard Architecture ©

308 E. Green Street - Preliminary Concept Drawings

04.02.2013

N

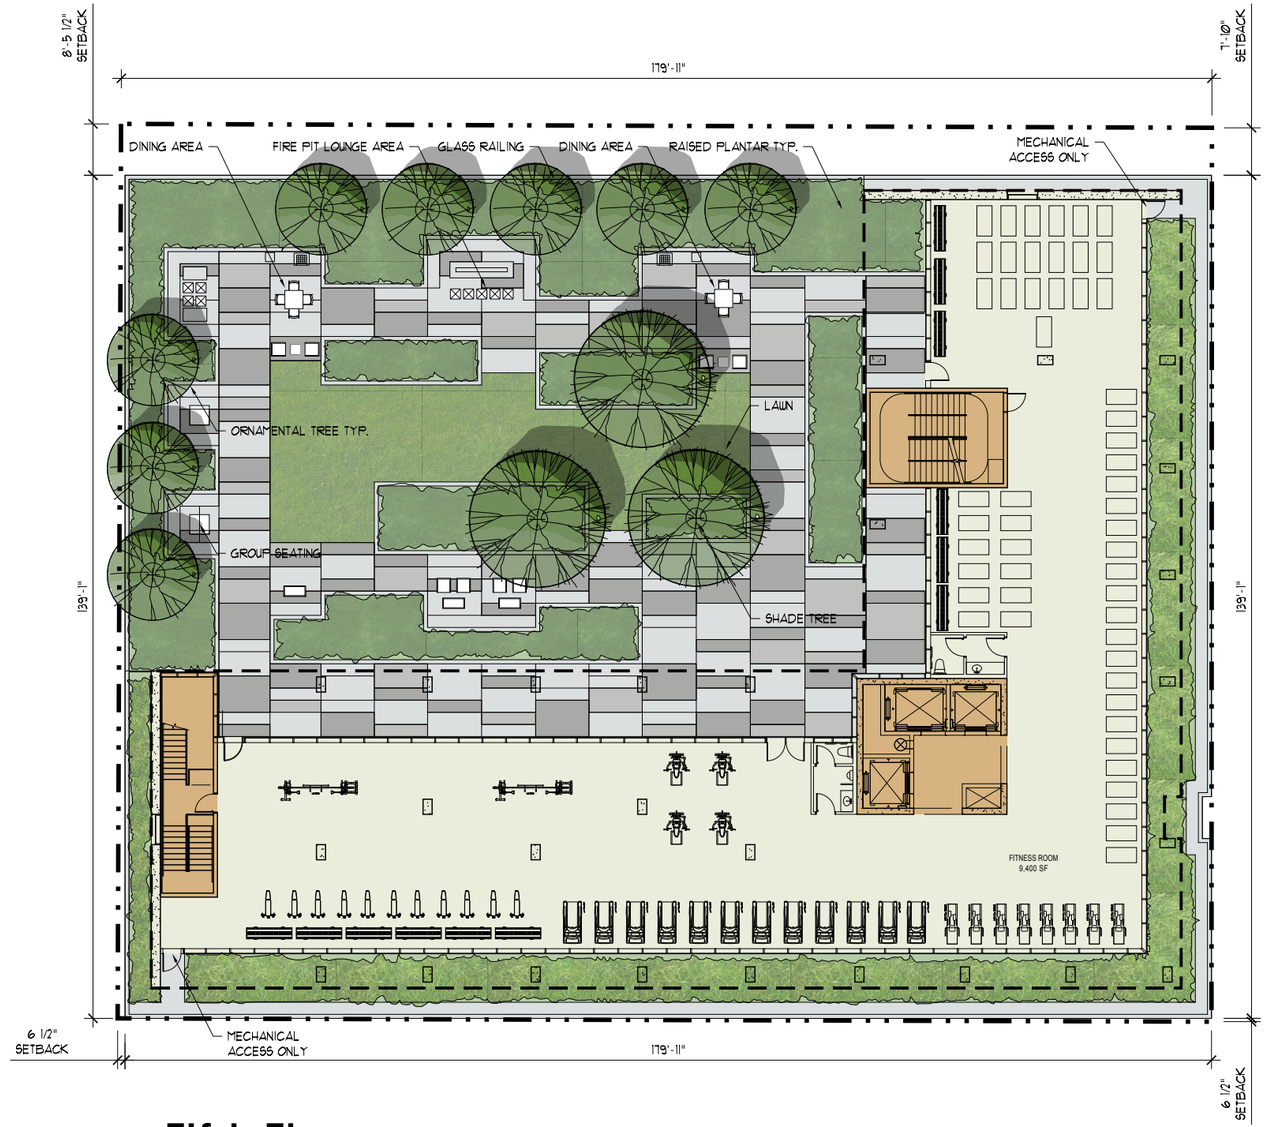

Fifth Floor

Scale: 1" = 25'-0"

232 North Carpenter
Chicago IL 60607
P 312 226 4488
F 312 226 4499
www.hparchitecture.com

Hartshorne Plunkard Architecture ©

308 E. Green Street - Preliminary Concept Drawings

N

04.02.2013

1 Typical Residental Floor

Scale: 1" = 25'-0"

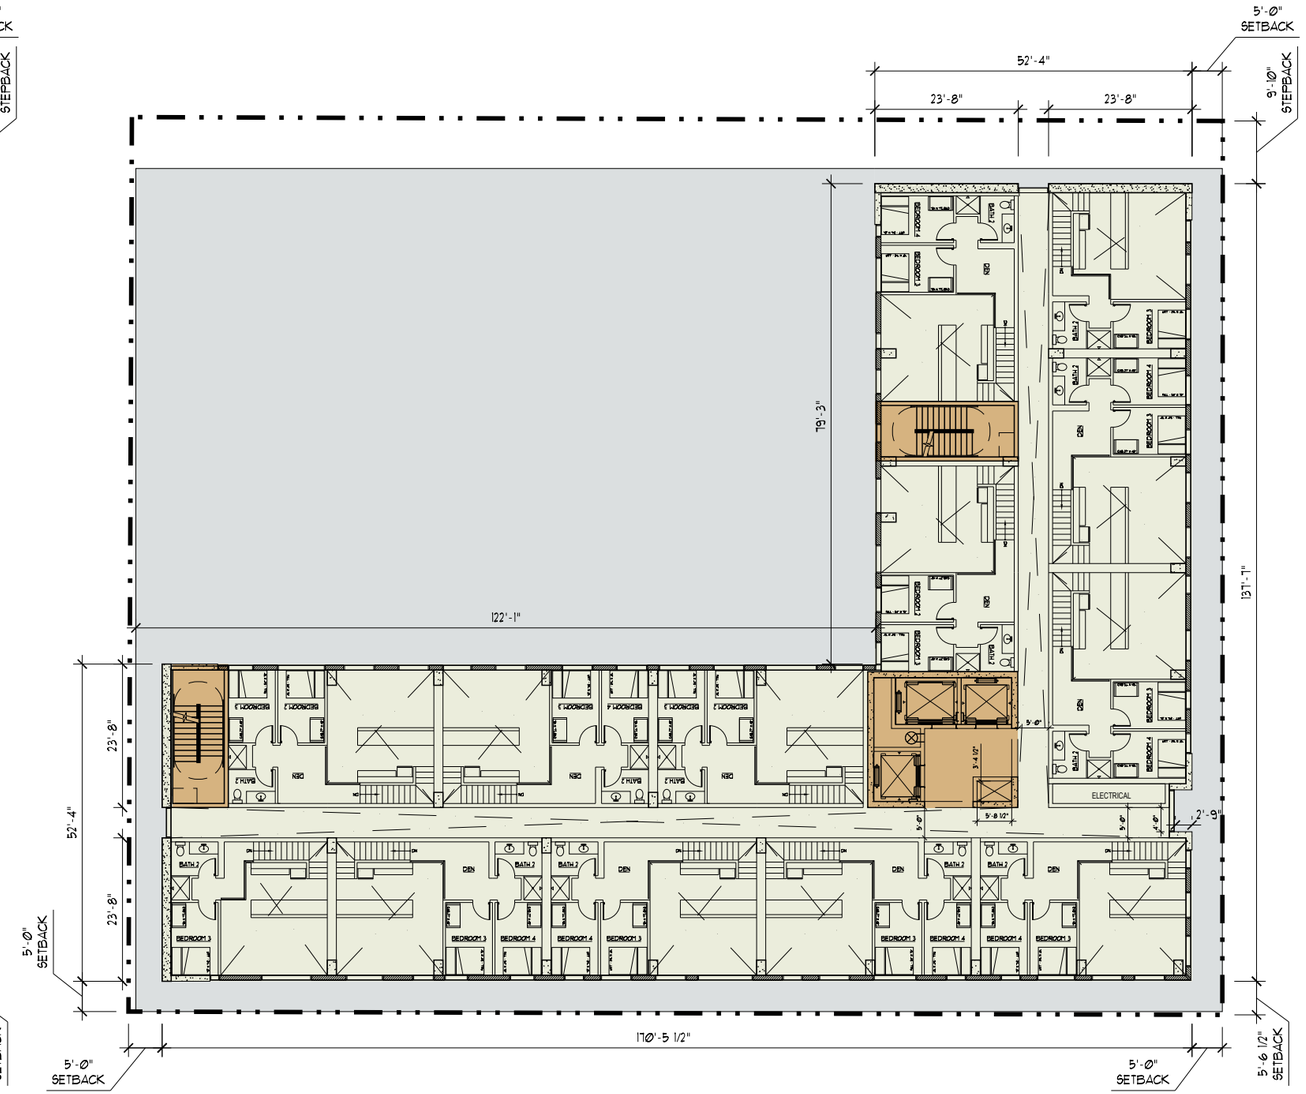

2 Typical Residenal Mezzanine Floor

Scale: 1" = 25'-0"

232 North Carpenter
Chicago IL 60607
P 312 226 4488
F 312 226 4499
www.hparchitecture.com

Hartshorne Plunkard Architecture ©

308 E. Green Street - Preliminary Concept Drawings

N

04.02.2013

LEGEND	
01	CONCRETE WALL
02	PUNCHED WINDOW
03	GLASS VISION/ SPANDREL GLASS/ METAL PANEL WALL SYSTEM
04	CONCRETE COLUMN
05	GLASS RAILING
06	METAL PANEL/ FRITTED GLASS
07	GLASS STOREFRONT
08	METAL LOUVER
09	TRANSPARENT GARAGE DOOR

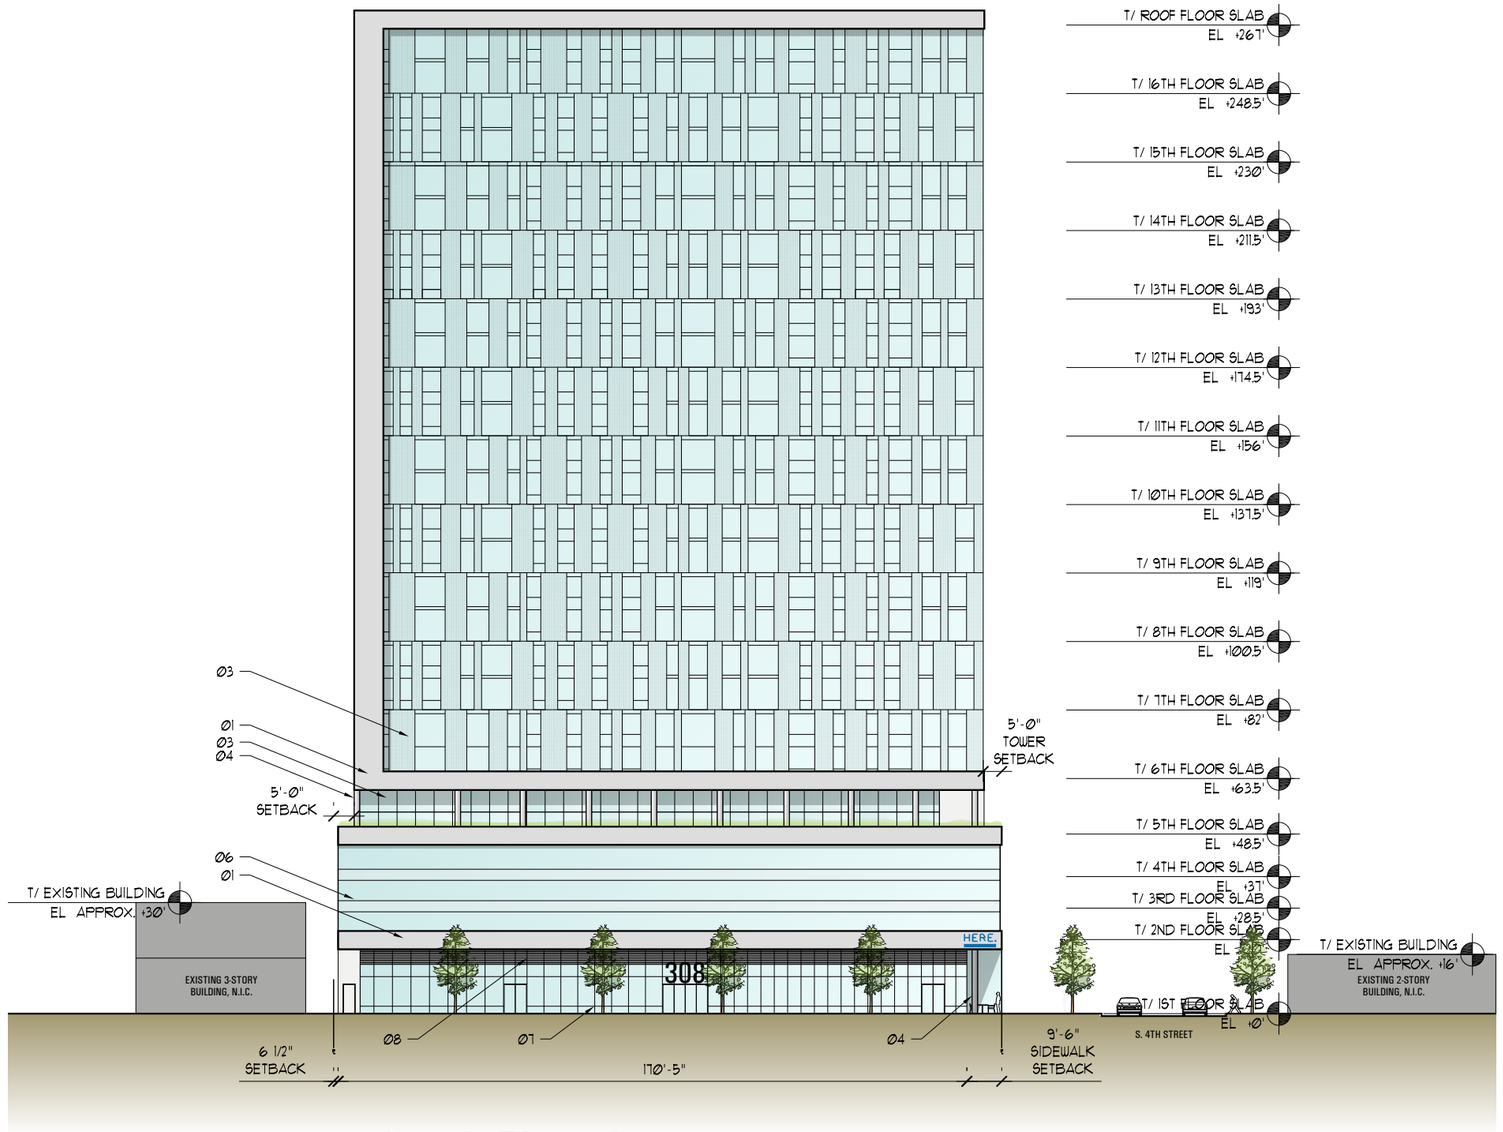

South Elevation

Scale: 1" = 40'-0"

232 North Carpenter
Chicago IL 60607
P 312 226 4488
F 312 226 4499
www.hparchitecture.com

Hartshorne Plunkard Architecture ©

308 E. Green Street - Preliminary Concept Drawings

N

04.02.2013

LEGEND	
01	CONCRETE WALL
02	PUNCHED WINDOW
03	GLASS VISION/ SPANDREL GLASS/ METAL PANEL WALL SYSTEM
04	CONCRETE COLUMN
05	GLASS RAILING
06	METAL PANEL/ FRITTED GLASS
07	GLASS STOREFRONT
08	METAL LOUVER
09	TRANSPARENT GARAGE DOOR

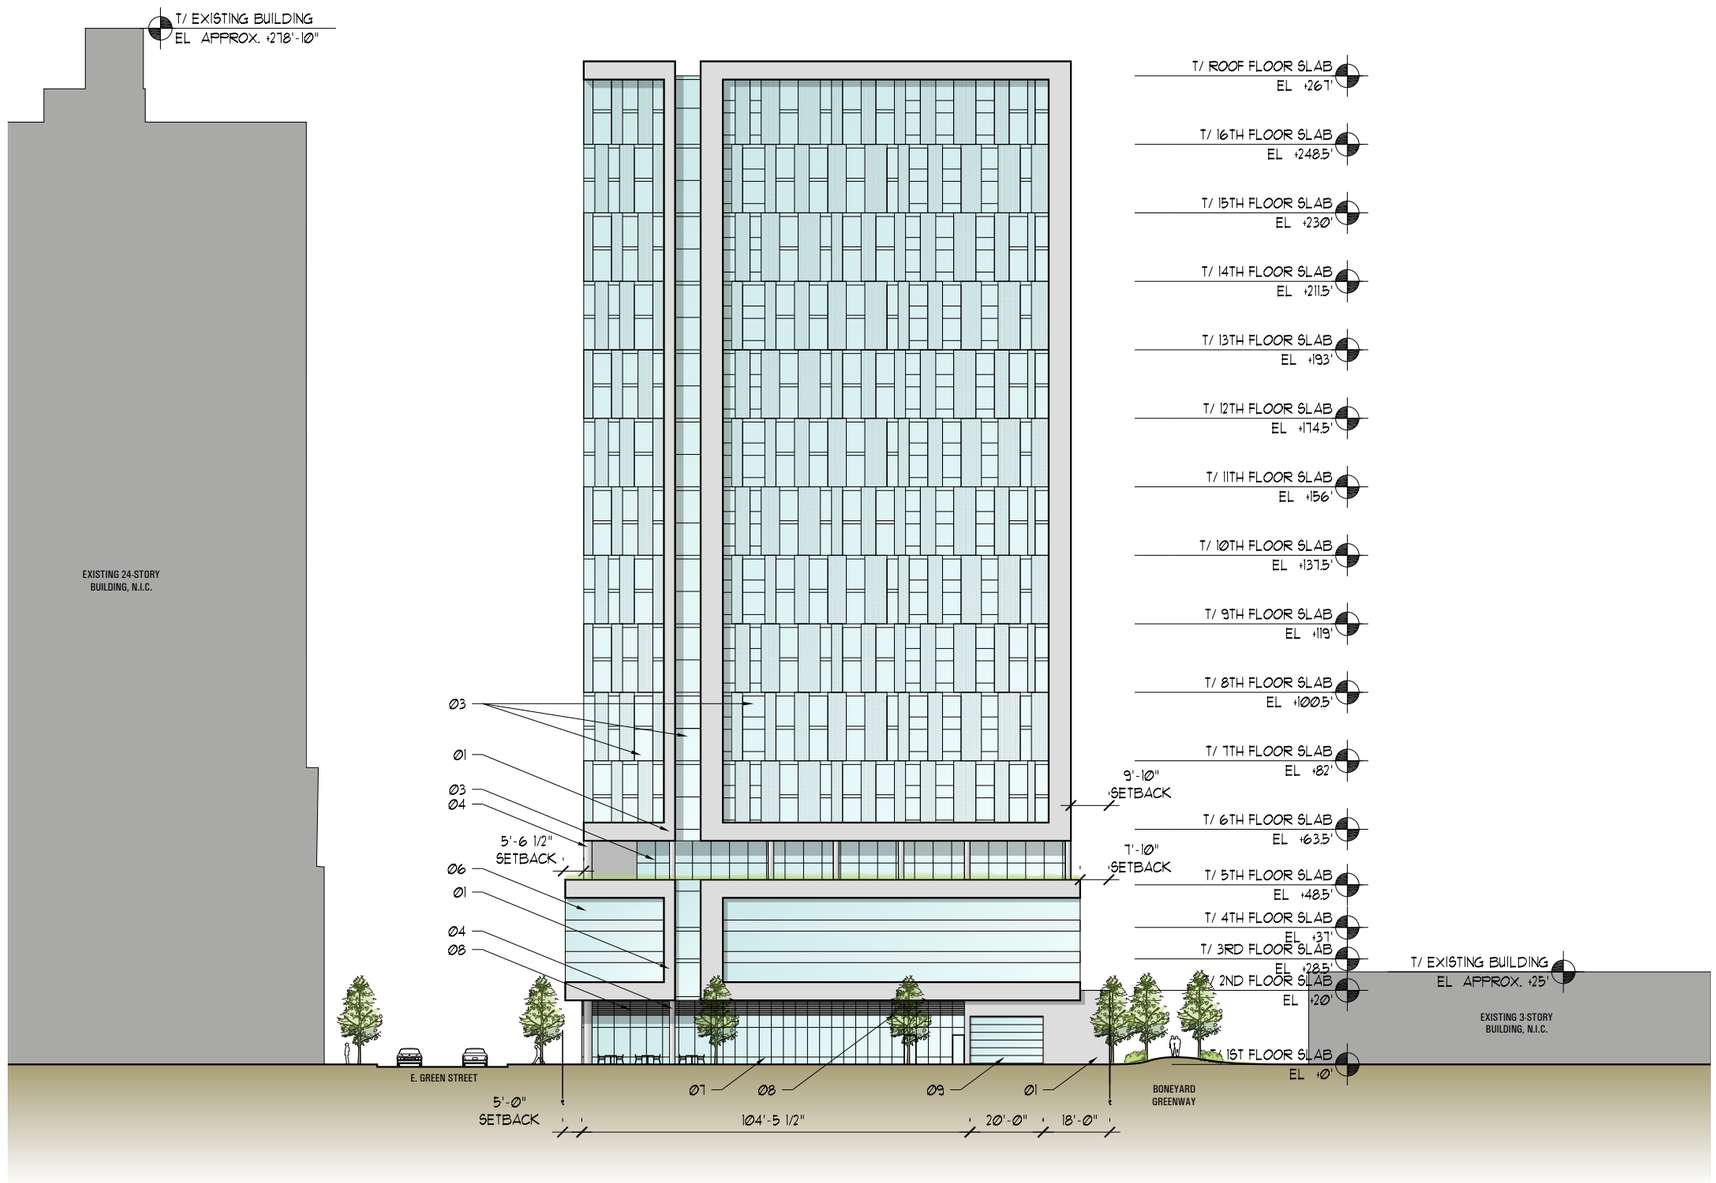

East Elevation

Scale: 1" = 40'-0"

232 North Carpenter
Chicago IL 60607
P 312 226 4488
F 312 226 4499
www.hparchitecture.com

Hartshorne Plunkard Architecture ©

308 E. Green Street - Preliminary Concept Drawings

04.02.2013

N

LEGEND	
01	CONCRETE WALL
02	PUNCHED WINDOW
03	GLASS VISION/ SPANDREL GLASS/ METAL PANEL WALL SYSTEM
04	CONCRETE COLUMN
05	GLASS RAILING
06	METAL PANEL/ FRITTED GLASS
07	GLASS STOREFRONT
08	METAL LOUVER
09	TRANSPARENT GARAGE DOOR

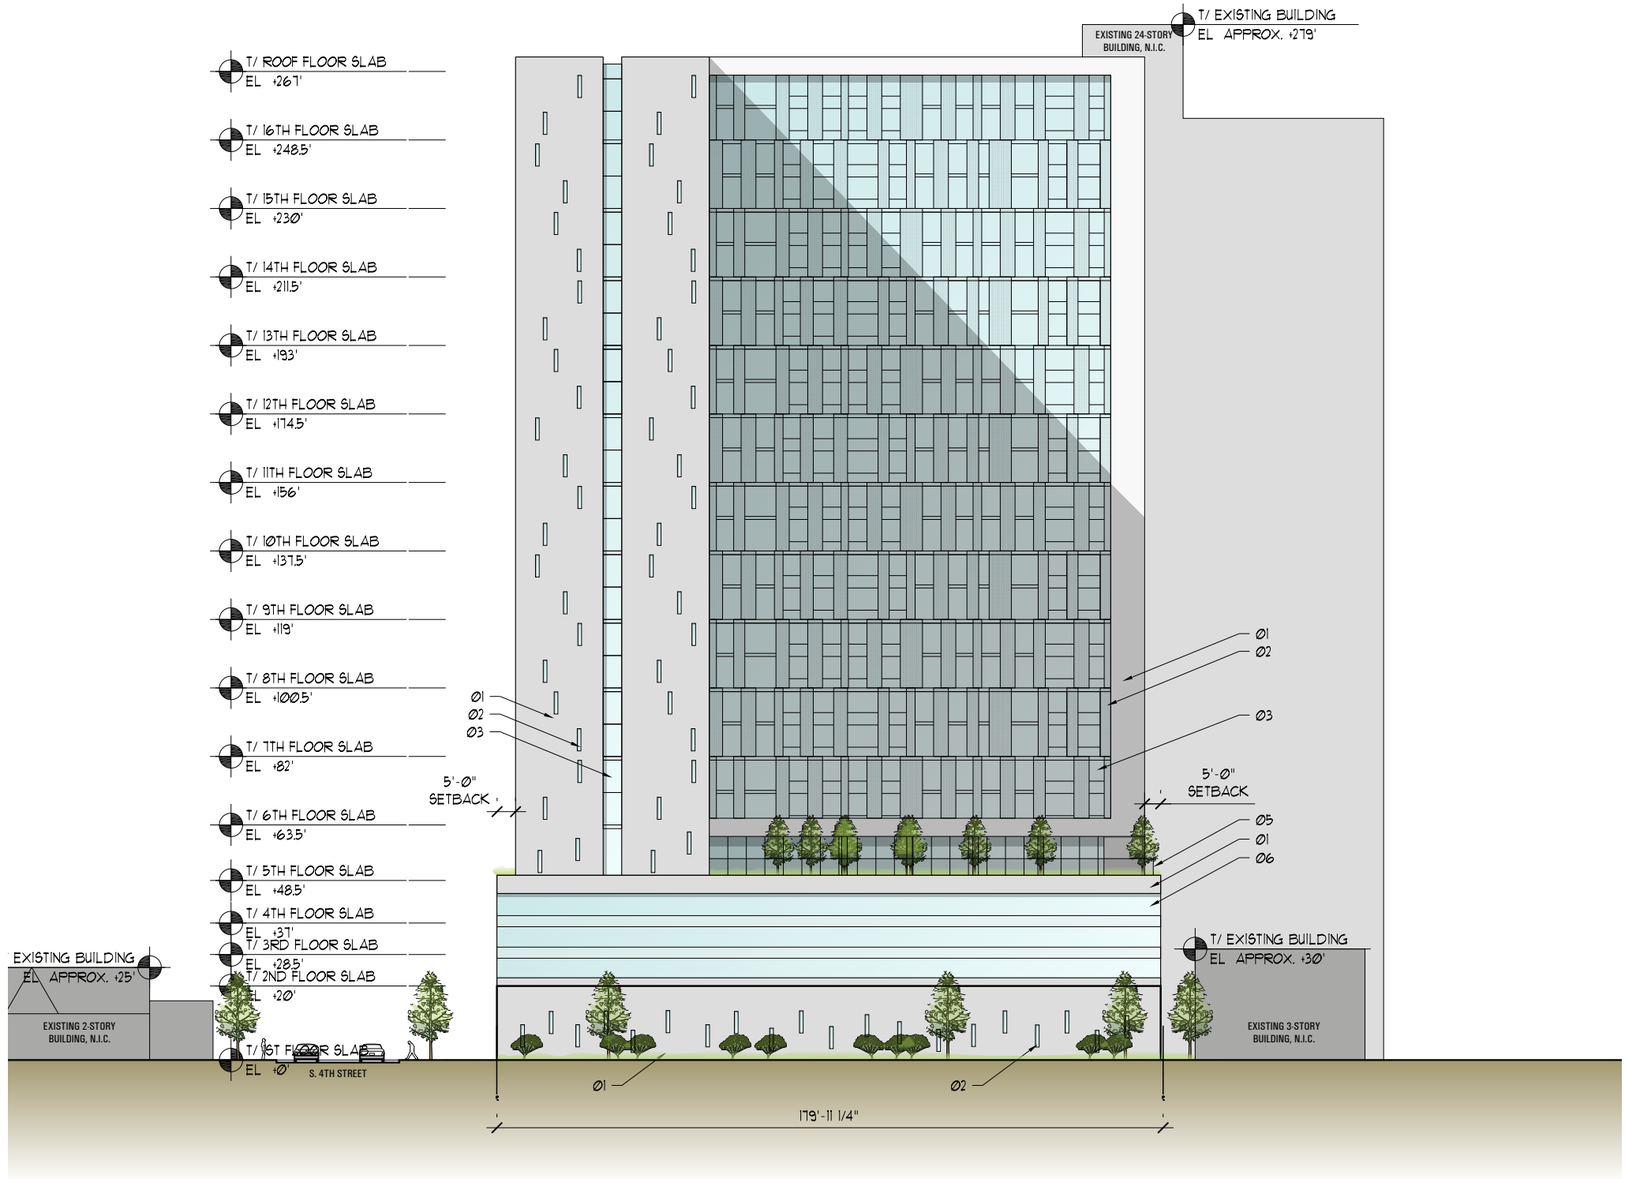

North Elevation

Scale: 1" = 40'-0"

308 E. Green Street - Preliminary Concept Drawings

232 North Carpenter
Chicago IL 60607
P 312 226 4488
F 312 226 4499
www.hparchitecture.com

Hartshorne Plunkard Architecture ©

N

04.02.2013

LEGEND	
01	CONCRETE WALL
02	PUNCHED WINDOW
03	GLASS VISION/ SPANDREL GLASS/ METAL PANEL WALL SYSTEM
04	CONCRETE COLUMN
05	GLASS RAILING
06	METAL PANEL/ FRITTED GLASS
07	GLASS STOREFRONT
08	METAL LOUVER
09	TRANSPARENT GARAGE DOOR

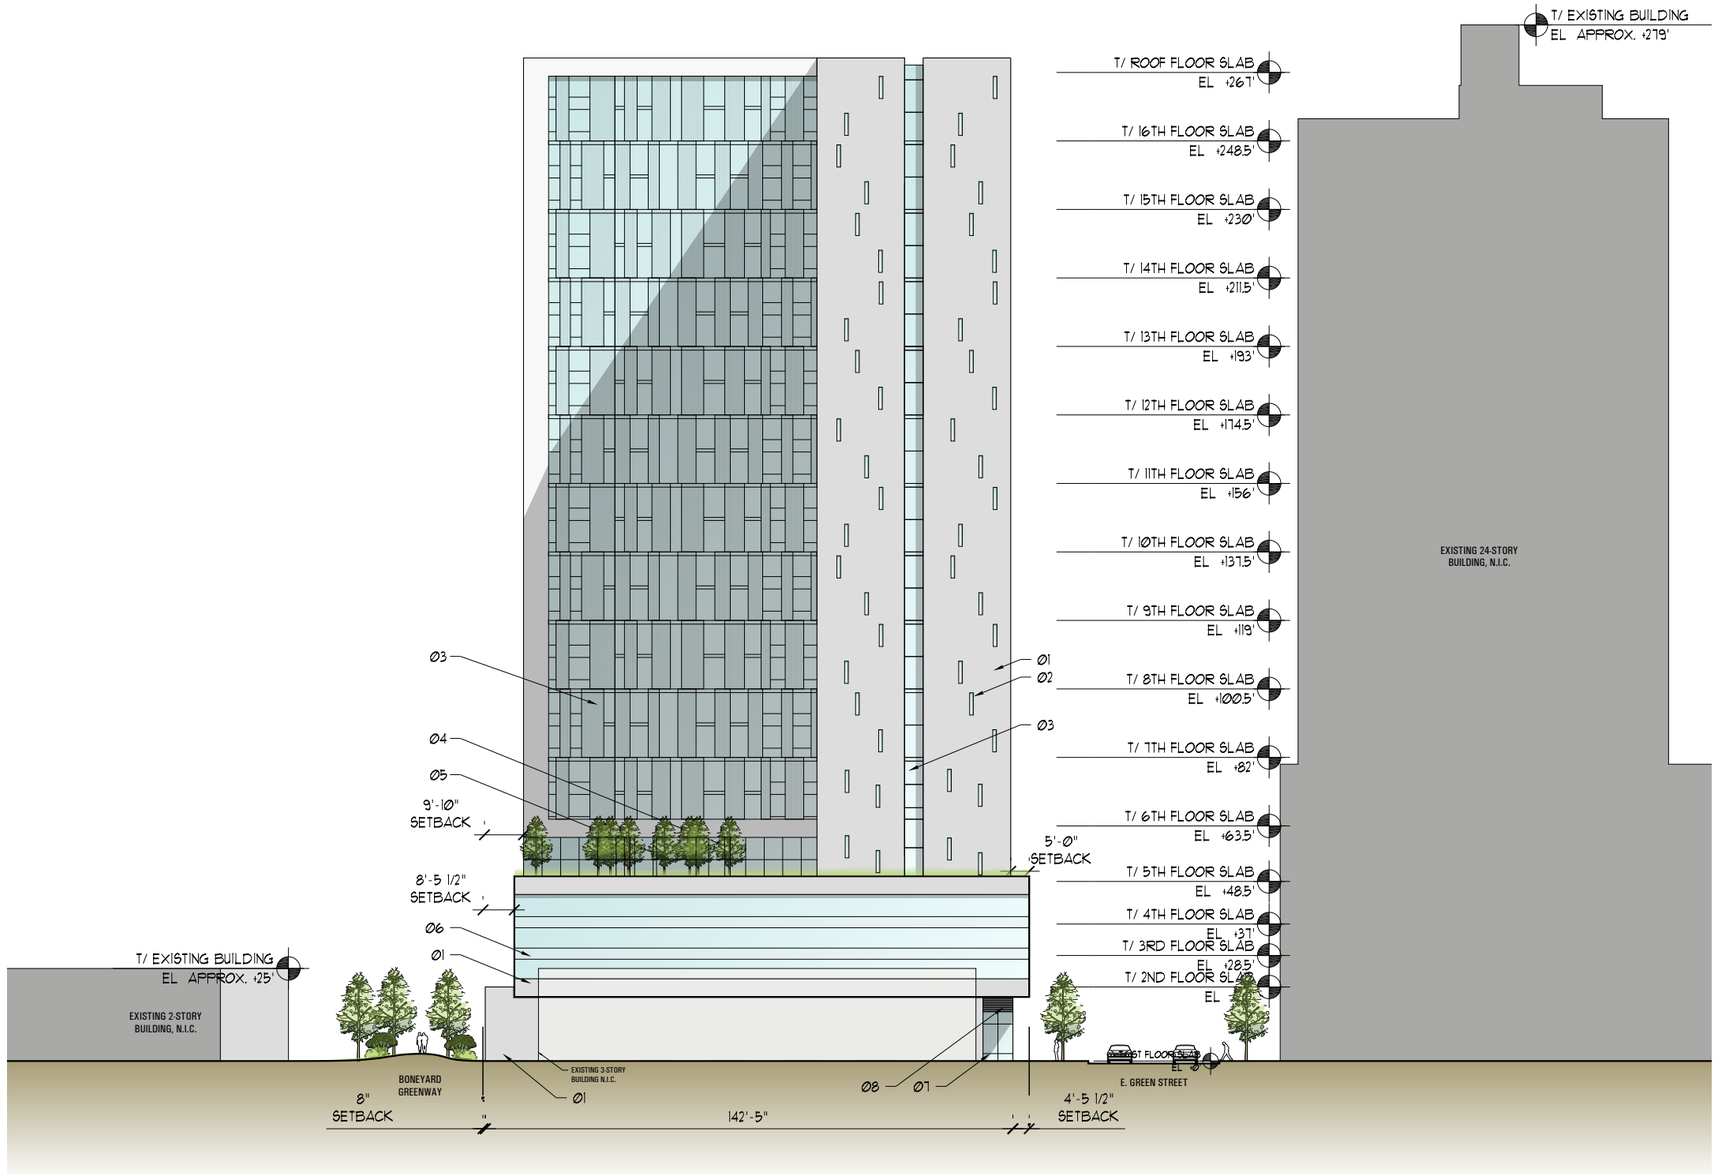

West Elevation

Scale: 1" = 40'-0"

308 E. Green Street - Preliminary Concept Drawings

232 North Carpenter
Chicago IL 60607
P 312 226 4488
F 312 226 4499
www.hparchitecture.com

Hartshorne Plunkard Architecture ©

N

04.02.2013