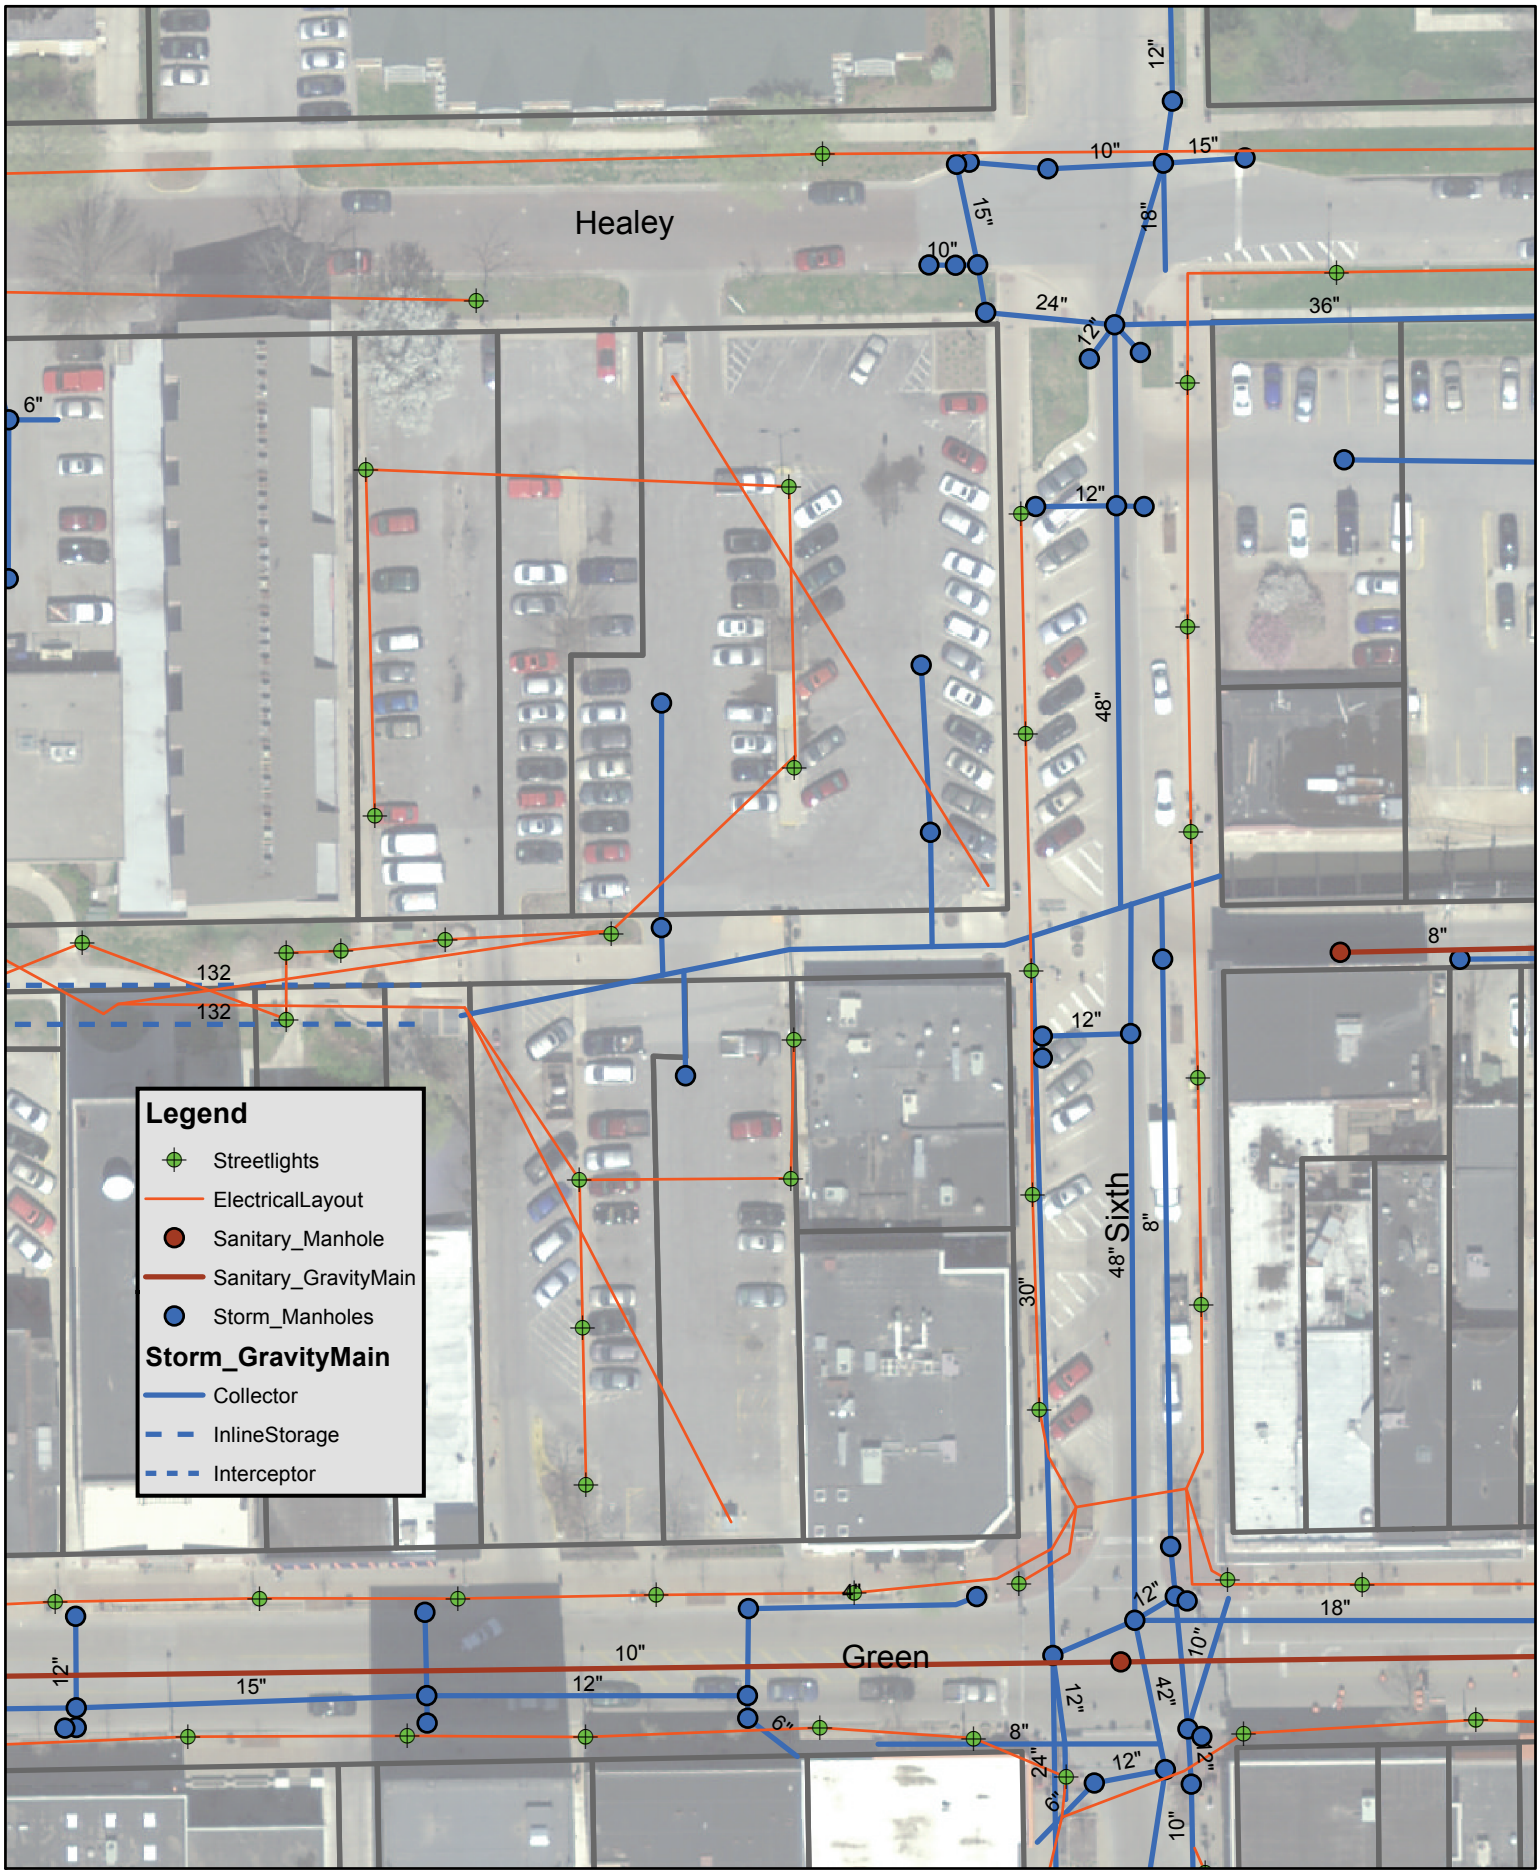

City of CHAMPAIGN
Public Works Department

Parking Lot J Julie

Date: 3-14-2012 File: Lot J.mxd

N
W E
S